


RECORDER'S MEMORANDUM
At the time of recordation, this instrument was found to be inadequate for the best photographic reproduction because of illegibility, carbon or photo copy, discolored paper, etc. All blockouts, additions and changes were present at the time the instrument was filed and recorded.

DATA TABLE

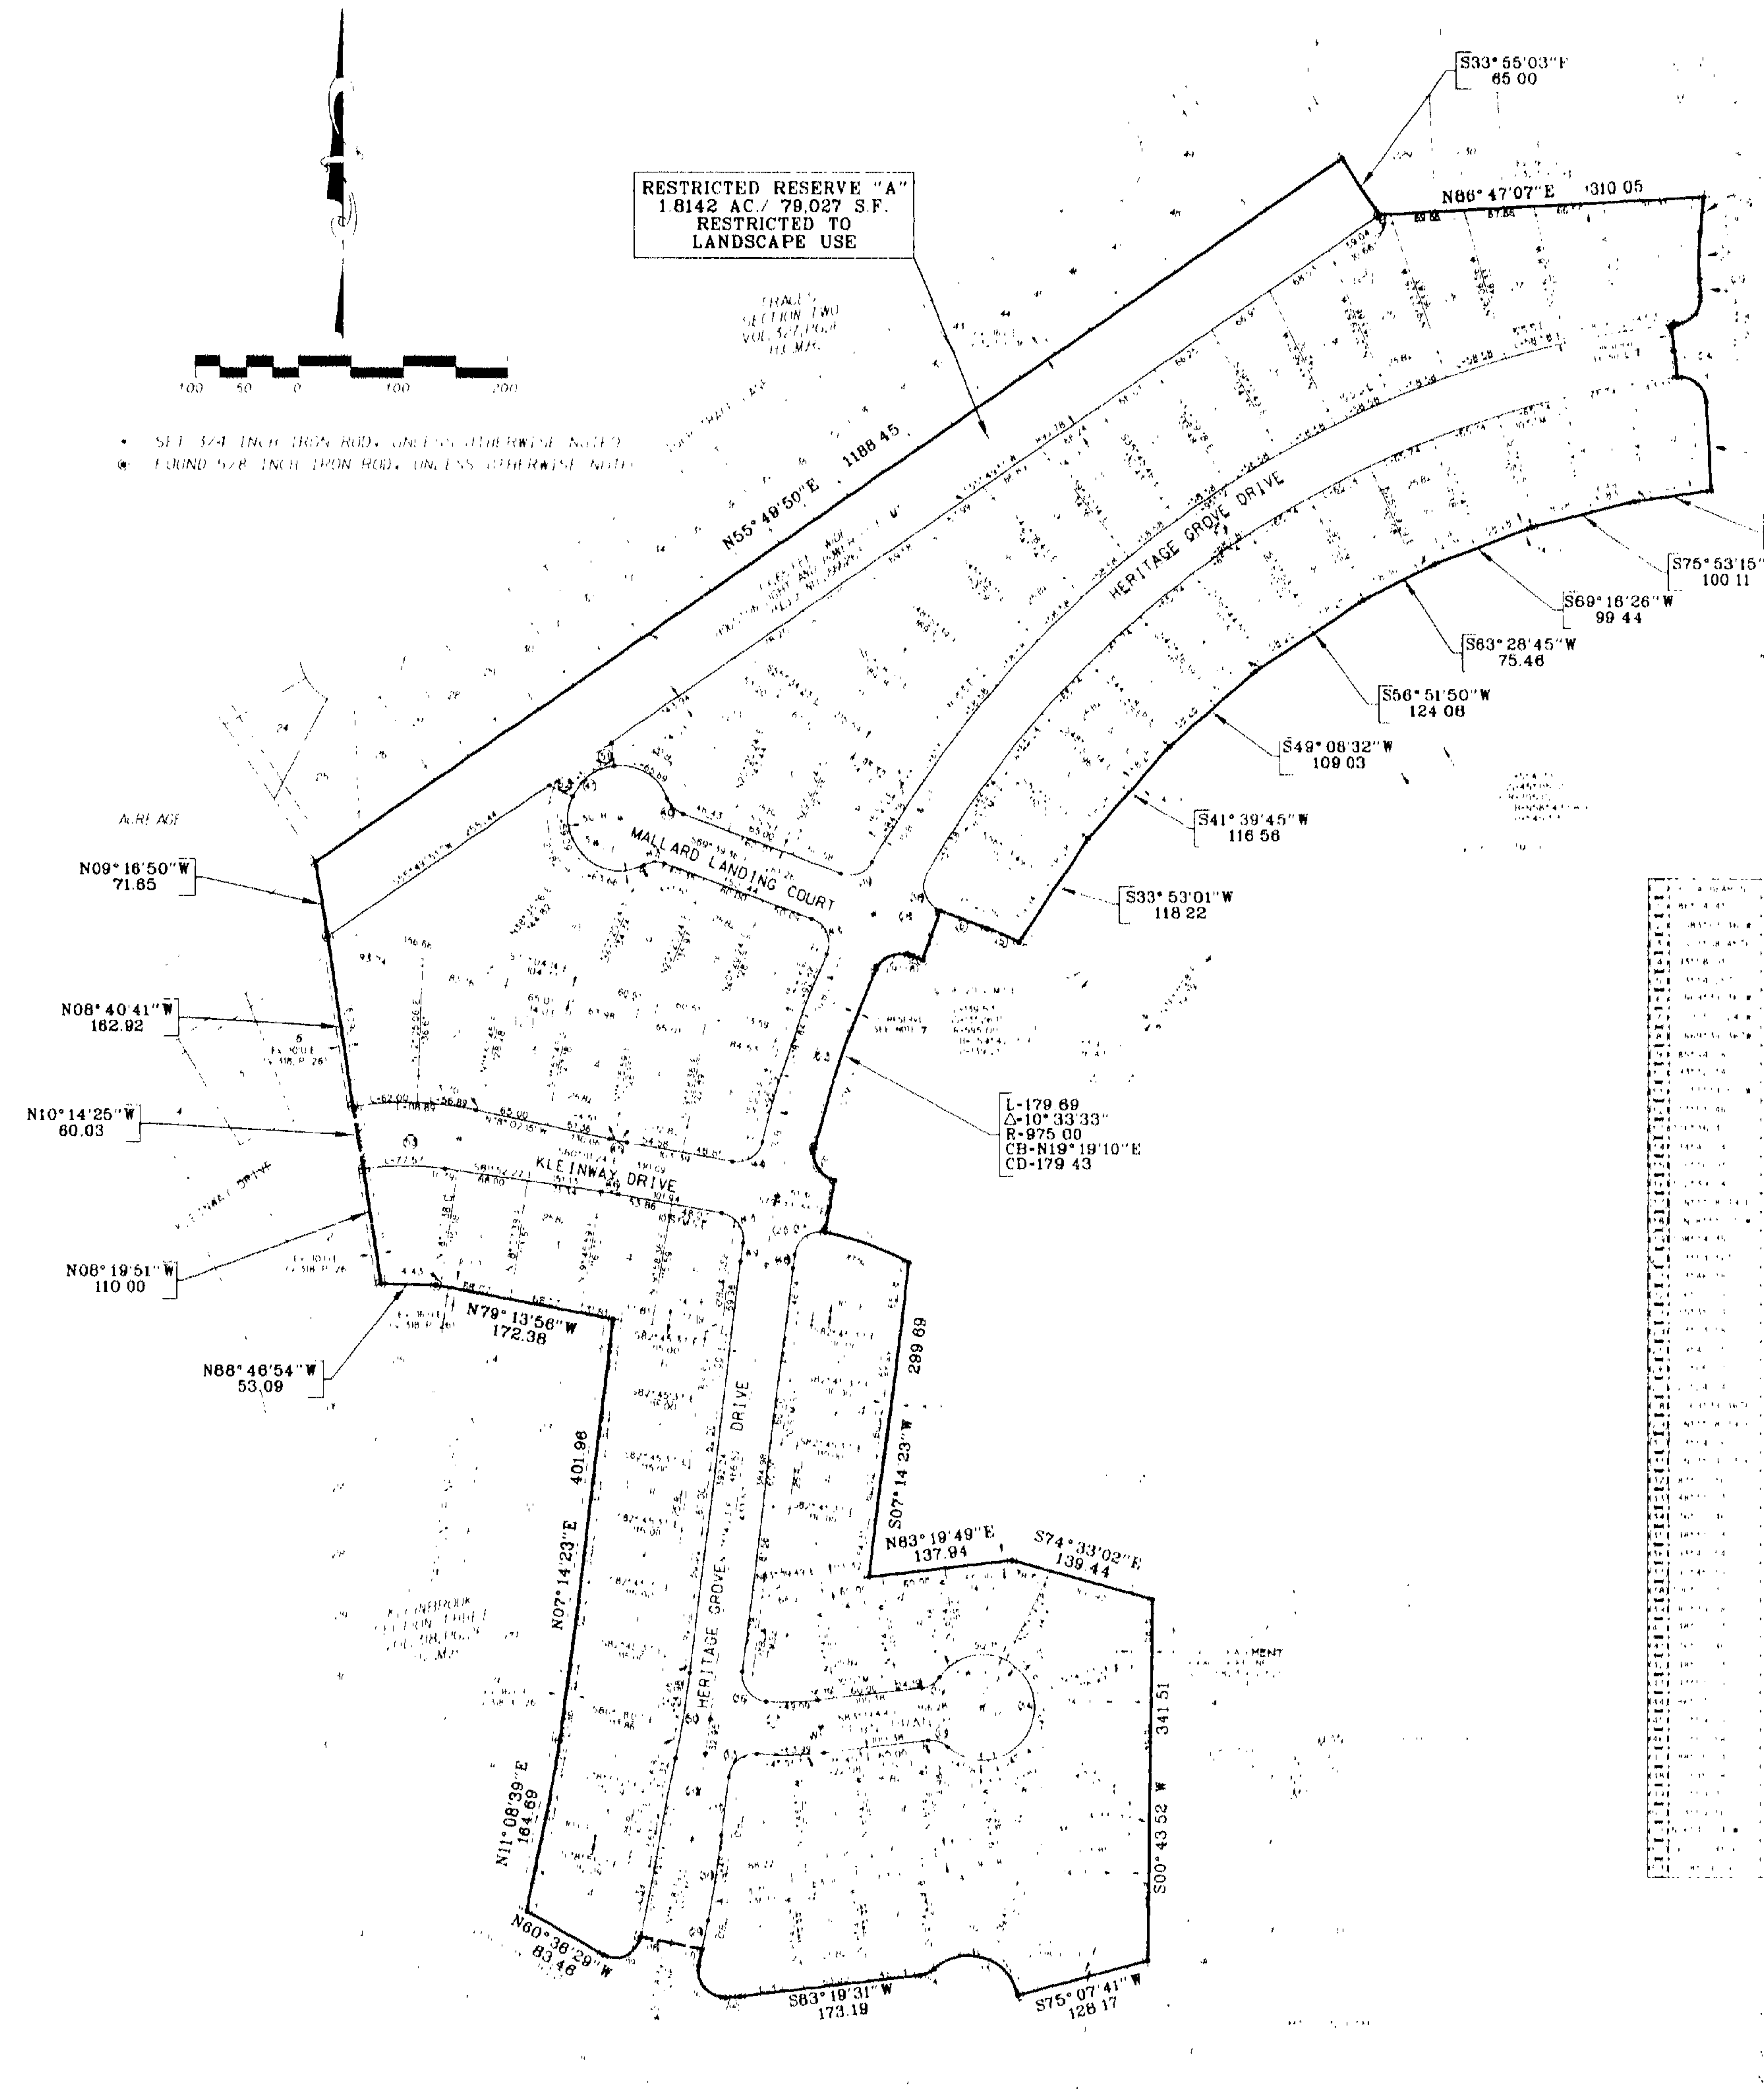


VICINITY MAP
SCALE 1" = ½ MILE

NOTES:

1. ... U.E. INDICATES: UTILITY EASEMENT ... INDICATES: AERIAL EASEMENT, S.S.E. INDICATES SANITARY SEWER EASEMENT ... INDICATES: STORM SEWER EASEMENT ... INDICATES: DRAINAGE EASEMENT, W.L.E. INDICATES: WATER LINE EASEMENT ... INDICATES: LANDSCAPE EASEMENT ... EASEMENT.

2. ... ARE BASED ON THE EXISTING SUBDIVISION PLAT OF ...

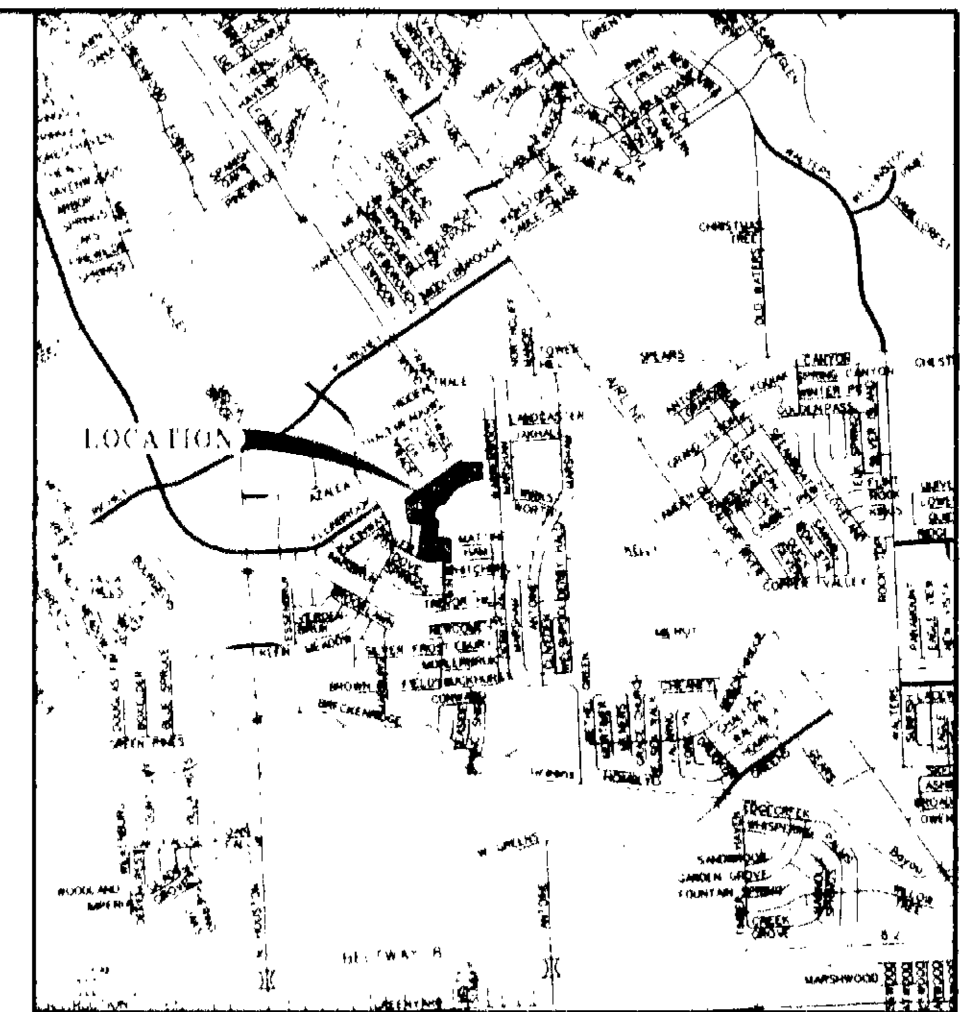3. ... WITHIN THE PLATTED AREA ARE SHOWN ...

4. ... CITY OF HOUSTON ... THERE ARE NO EXISTING ...

5. ... AT 45 DEGREE ANGLES TO ... WHERE THE TRANSITIONS OCCURS.

6. ... ARE CENTERED UNLESS ...

7. ... WHERE SUCH STREETS ABUT ... THE CONDITIONS OF SUCH ... THE ADJACENT PROPERTY IS ... THE ONE FOOT RESERVE ... THE PUBLIC FOR ...

OFFICE OF
BEVERLY B. KAUFMAN
COUNTY CLERK, HARRIS COUNTY TEXAS

**MAP RECORDS OF COUNTY CLERK**

FILM CODE ______

KLEINBROOK SECTION 4

THIS IS PAGE __ OF __ PAGES

REDUCTION __ CAMERA DESIGNATION MRG1

**KEY MAP**

# KLEINBROOK SECTION FOUR

**A SUBDIVISION CONTAINING 20.6681 ACRES**

**LOCATED IN THE**
W.C.R.R. CO. SURVEY, A-1345
**HARRIS COUNTY, TEXAS**
**78 LOTS 4 BLOCKS 1 RESERVE**

JANUARY 1999

OWNER:
KLEINBROOK / TRACES L.P.

ENGINEER:
r.g.miller engineers
since 1966
1313 sherwood forest

SURVEYOR:
*GENE BAKER, INC.*
*PROFESSIONAL LAND SURVEYING*
14705 PARK ALMEDA - HOUSTON, TX 77047
PHN: (713) 413-1900 FAX: (713) 413-1944

STATE OF TEXAS
REGISTERED
EUGENE R. BAKER
5200
PROFESSIONAL LAND SURVEYOR

MATCH LINE